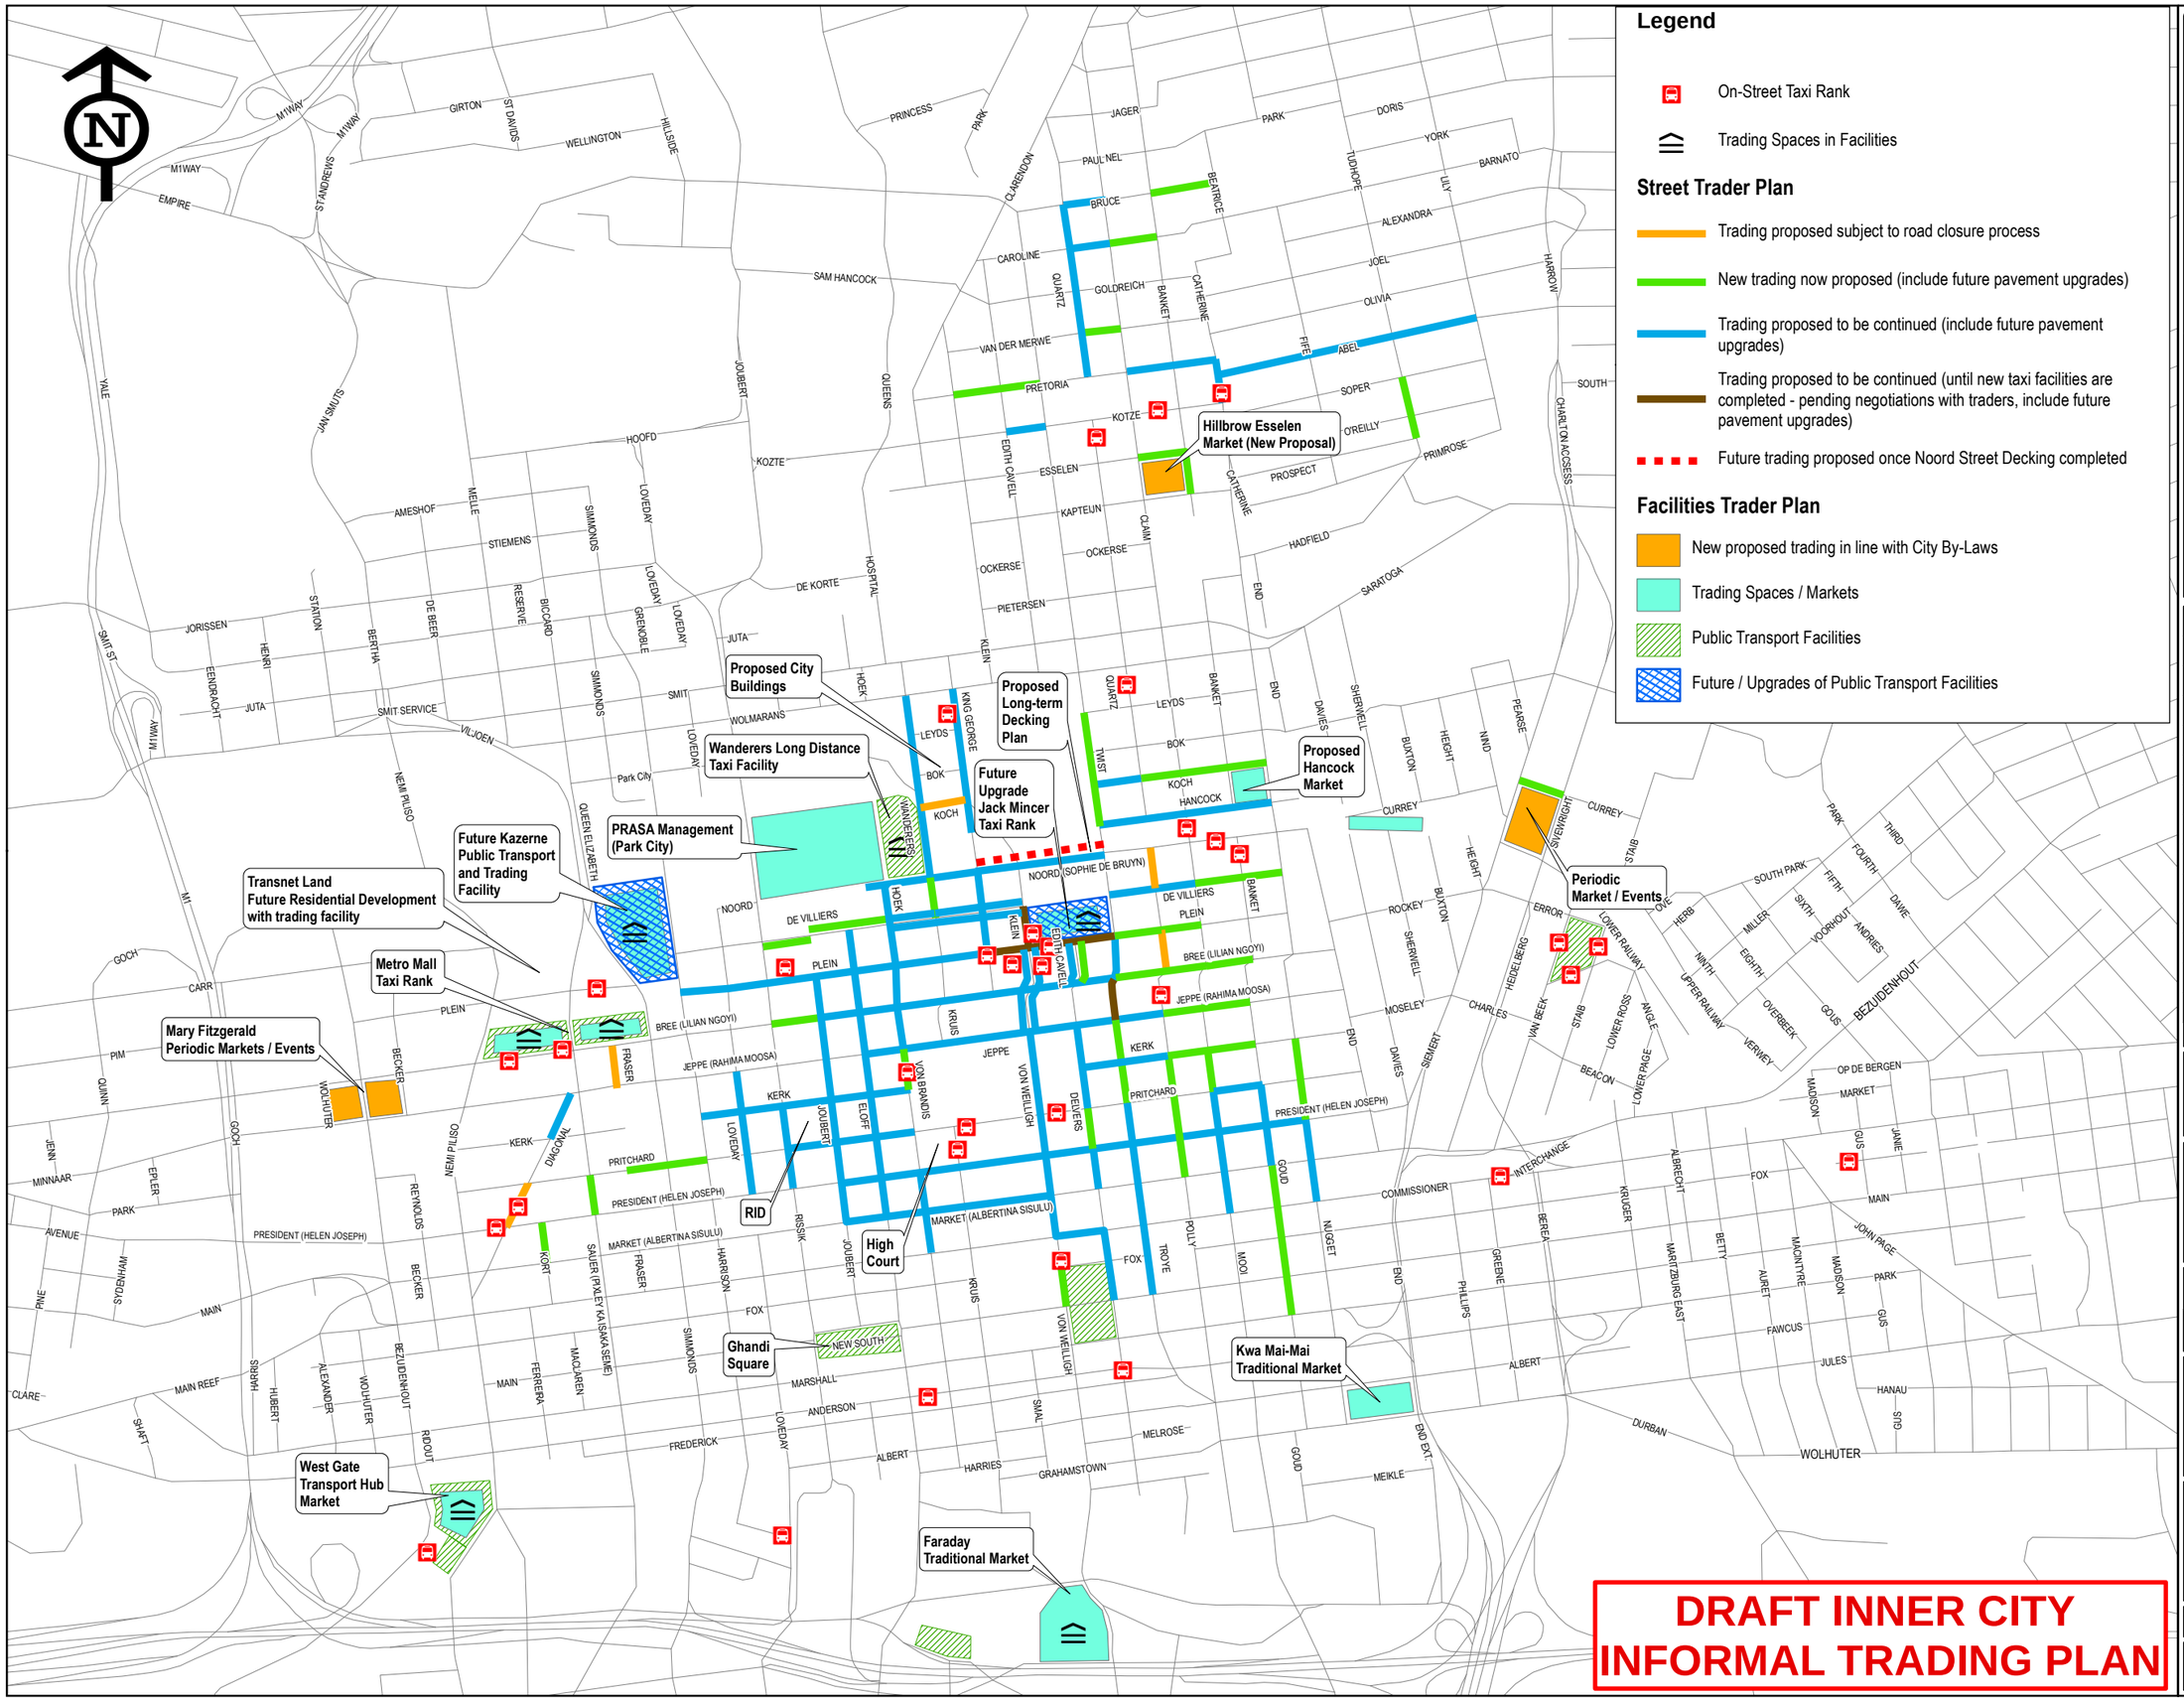

Legend

- On-Street Taxi Rank
- Trading Spaces in Facilities

Street Trader Plan

- Trading proposed subject to road closure process
- New trading now proposed (include future pavement upgrades)
- Trading proposed to be continued (include future pavement upgrades)
- Trading proposed to be continued (until new taxi facilities are completed - pending negotiations with traders, include future pavement upgrades)
- Future trading proposed once Noord Street Decking completed

Facilities Trader Plan

- New proposed trading in line with City By-Laws
- Trading Spaces / Markets
- Public Transport Facilities
- Future / Upgrades of Public Transport Facilities

ALL DIMENSIONS AND LEVELS ARE TO VERIFIED ON SITE BY THE CONTRACTOR BEFORE COMMENCING ANY WORK

This document and all information theron remains the property of GIBB (Pty) Ltd. and may not be copied, reproduced or transmitted in part or in full without the written consent of GIBB (Pty) Ltd.
This document should not be relied on nor used in circumstances other than those for which it was originally prepared and for which GIBB (Pty) Ltd. was commissioned, as defined on this document. Refer the the contract for full terms and conditions.

GIBB (Pty) Ltd. shall not be liable for the consequences of using this document other than for the purpose for which it was commissioned. Any user and any other person using or relying on the document for such other purpose, will by such use or reliance be taken to confirm his agreement to indemnify GIBB (Pty) Ltd. for all loss or damage resulting there from.

ON ORIGINAL

0 5 10 20 30 40

Milimeters

GENERAL NOTES:

No.	Date	Details	Chkd	Appd

REVISIONS

Client: Joburg – a world class African city

GIBB – ENGINEERING & ARCHITECTURE

Approved By: CoJ PMO AND INTERNAL TASK TEAM

Drawn By	Designed By	Reviewed By
P. SMITH	X. NXUMALO	

Project: **DRAFT INNER CITY INFORMAL TRADER PLAN**

Description: **DRAFT INNER CITY TRADING AREA PLAN**

Scale: 1:12 500@A3 | Date: DEC 2015

Project No.: J34036 / Drg. No.: XX / Rev